REVISIONS				
ZONE	REV	DESCRIPTION	DATE	APPROVED

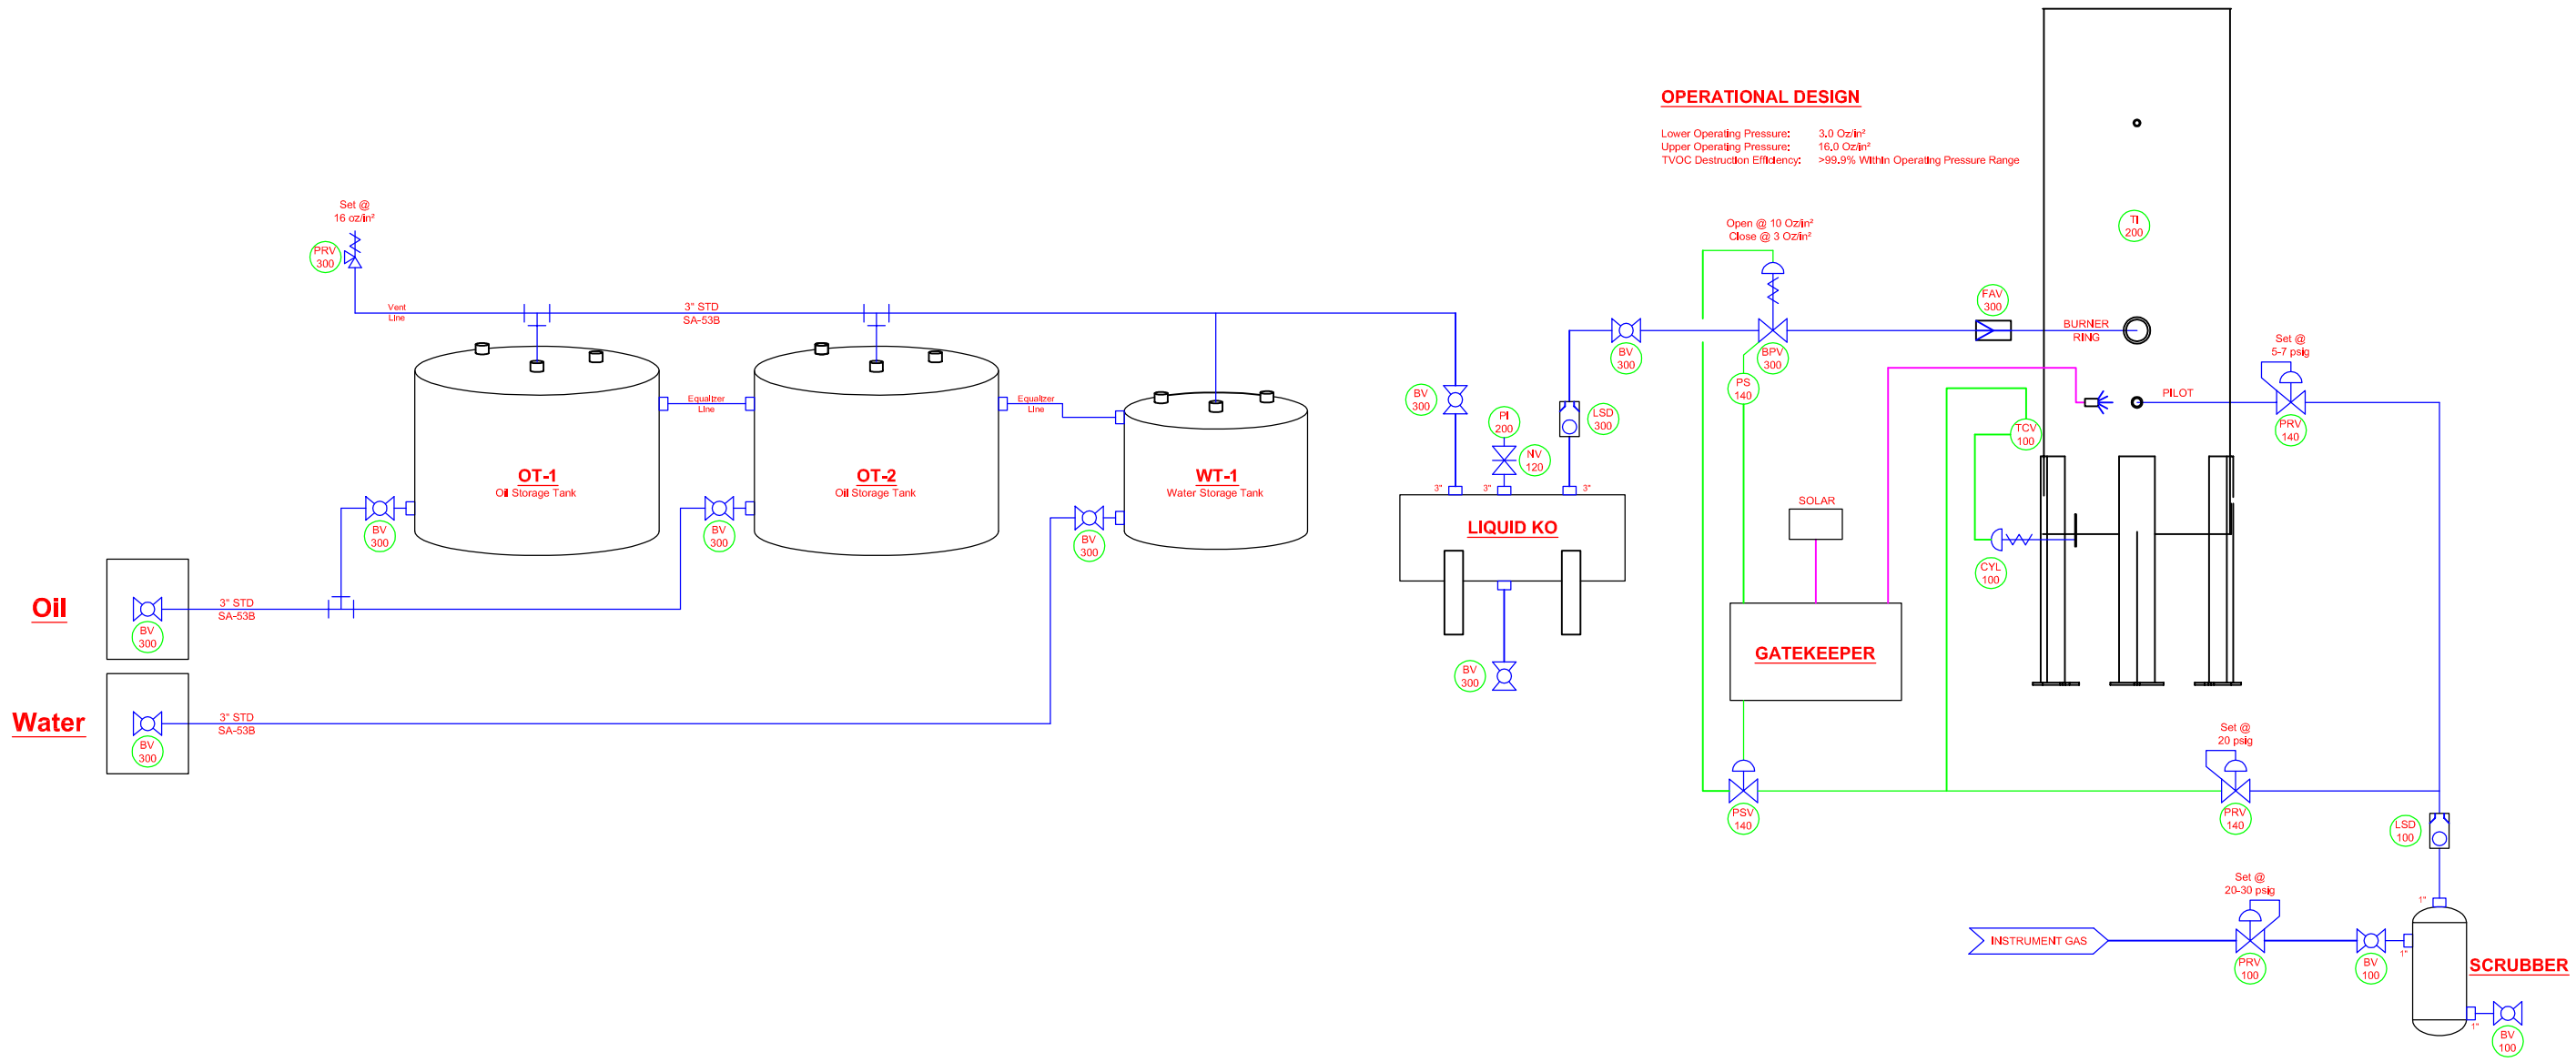

BIG IRON -- QUAD O ECU

TYPICAL ECU
P&ID

SIZE	FSCM NO.	DWG NO.	REV
B		1001	0
SCALE NTS		SHEET 1 of 1	